DISCLAIMER

THIS MAP WAS PREPARED FOR LOCAL PROPERTY ASSESSMENT PURPOSES ONLY. THE PARCELS SHOWN HEREON MAY NOT COMPLY WITH STATE AND LOCAL SUBDIVISION ORDINANCES. NO LIABILITY IS ASSUMED FOR THE USE OF THE INFORMATION HEREON.

REVISED: 06/17/2013
REASON: 1971-0038984
CAD TECH: CMB

N 1/2 OF NW 1/4 OF SW 1/4 SEC. 34, T.23S., R.25E., M.D.B.&M.

TAX CODE AREA 075-012

318-36

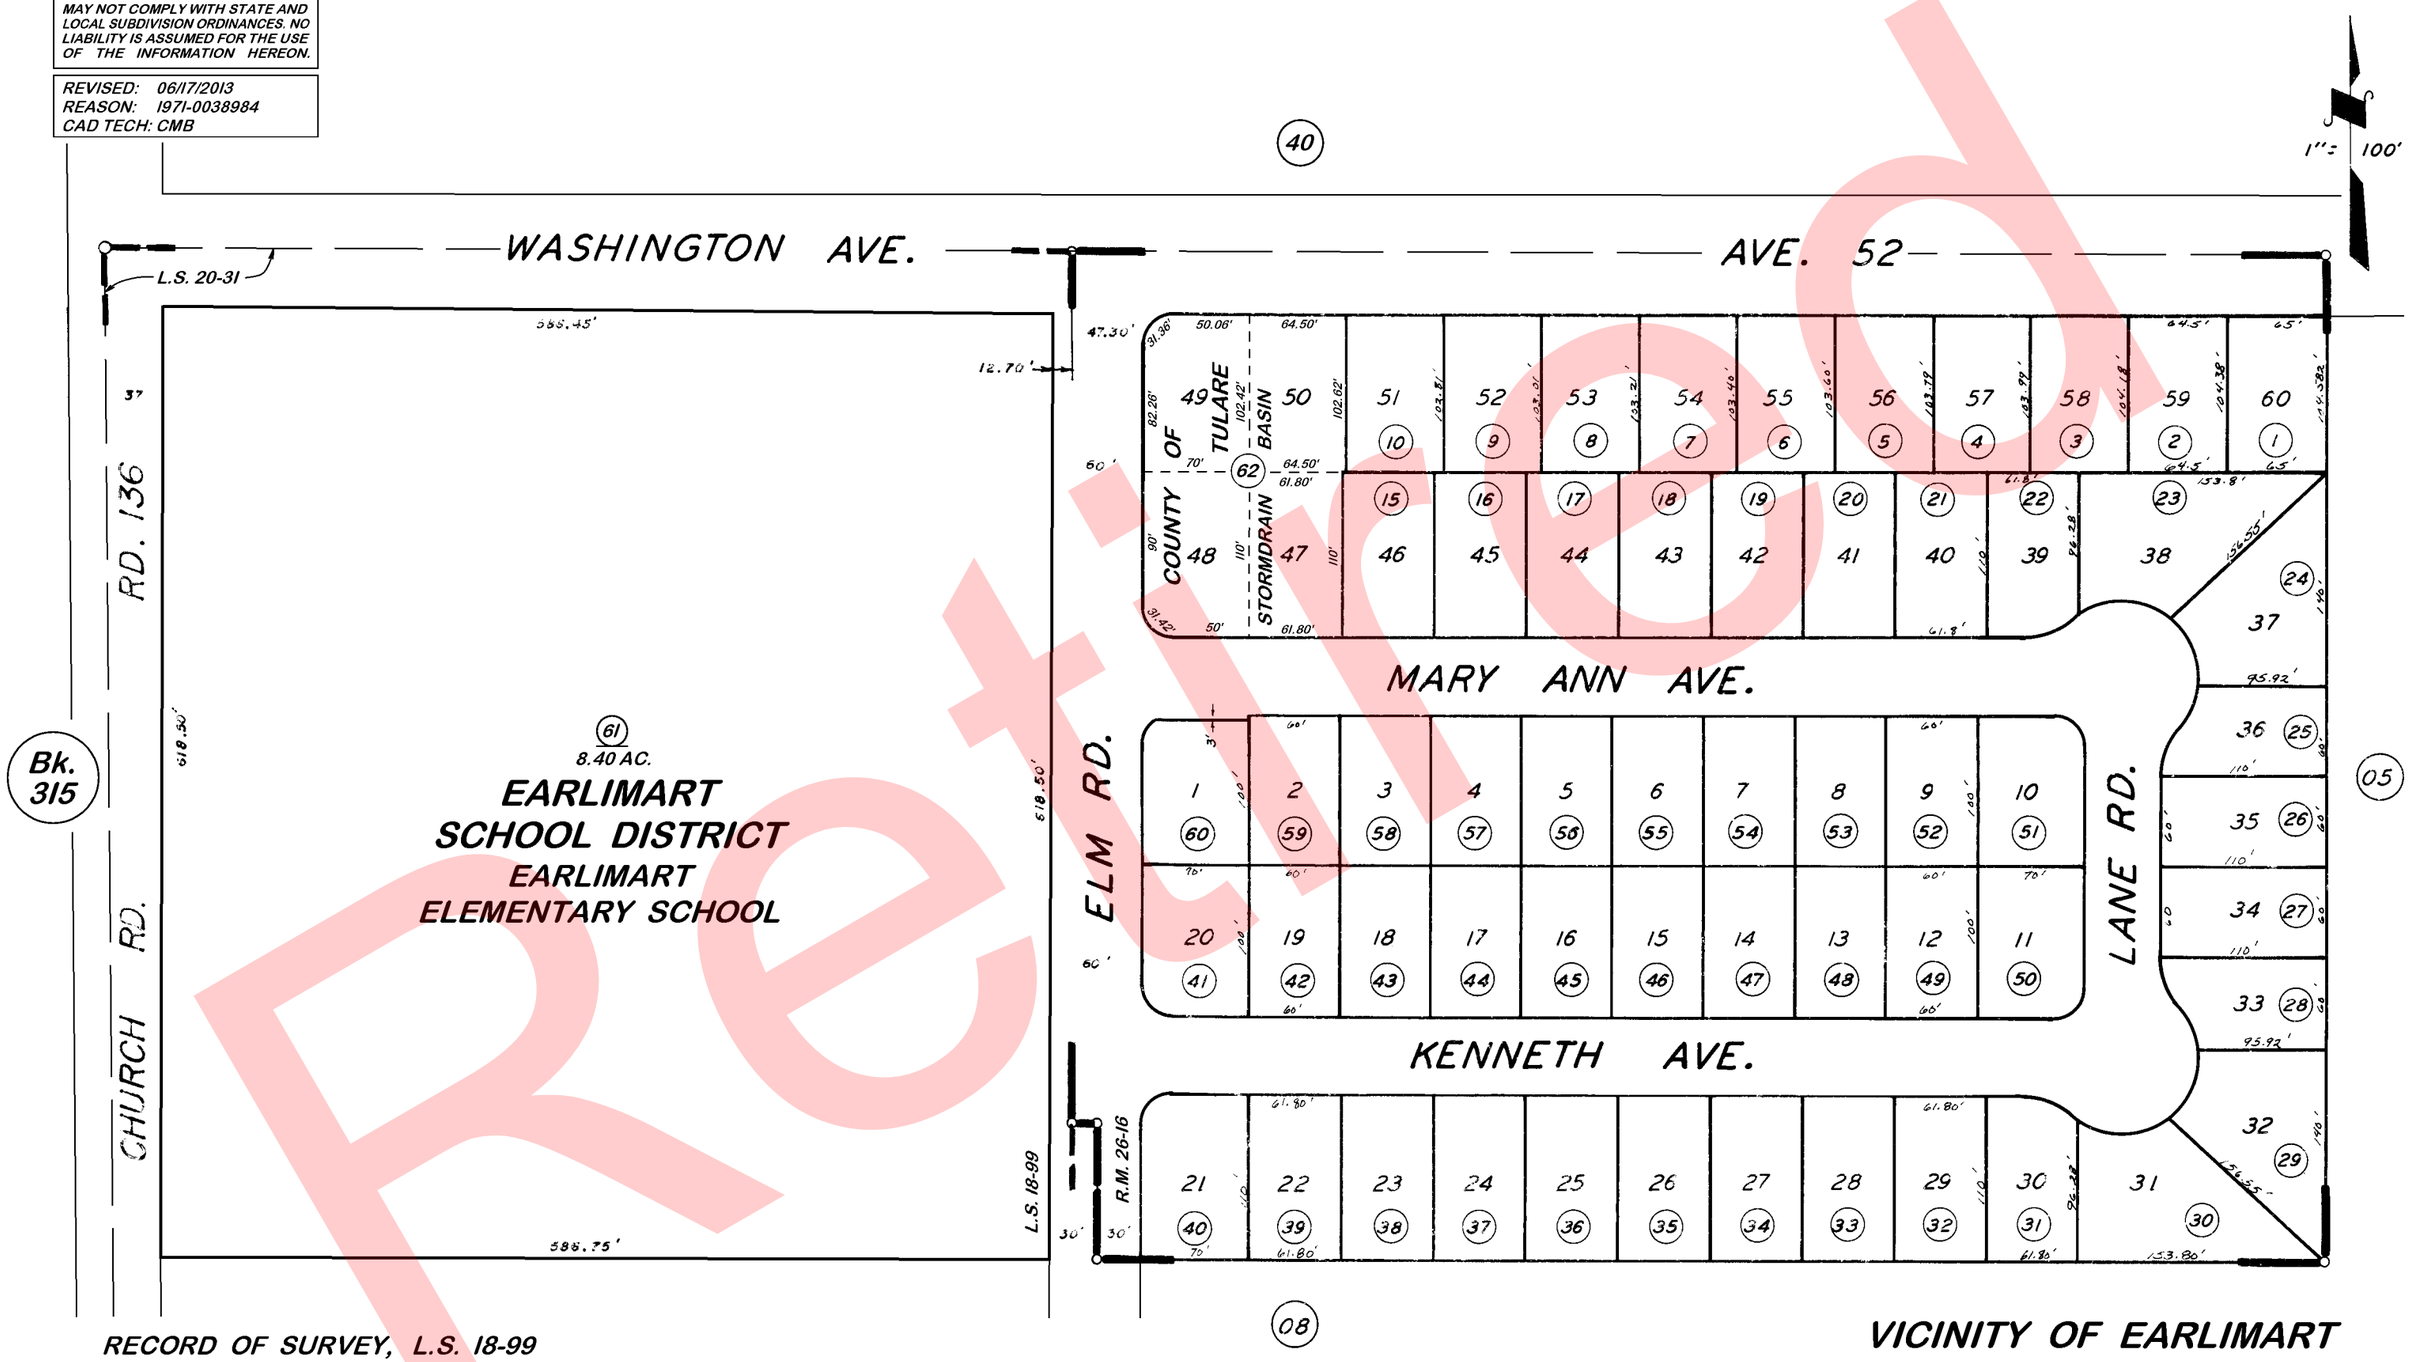

RECORD OF SURVEY, L.S. 18-99
TRACT NO. 519, R.M. 26-16
POR. RECORD OF SURVEY, L.S. 20-31 (W 1/2 SEC.34, ETC.)

VICINITY OF EARLIMART

ASSESSOR'S MAPS BK. 318, PG. 36.
COUNTY OF TULARE, CALIF.

NOTE: Assessor's Parcel Numbers Shown in Circles
Assessor's Block Numbers Shown in Elipses

Retired